Day 2 – Daytime Brakouts and Day 3 – Daytime

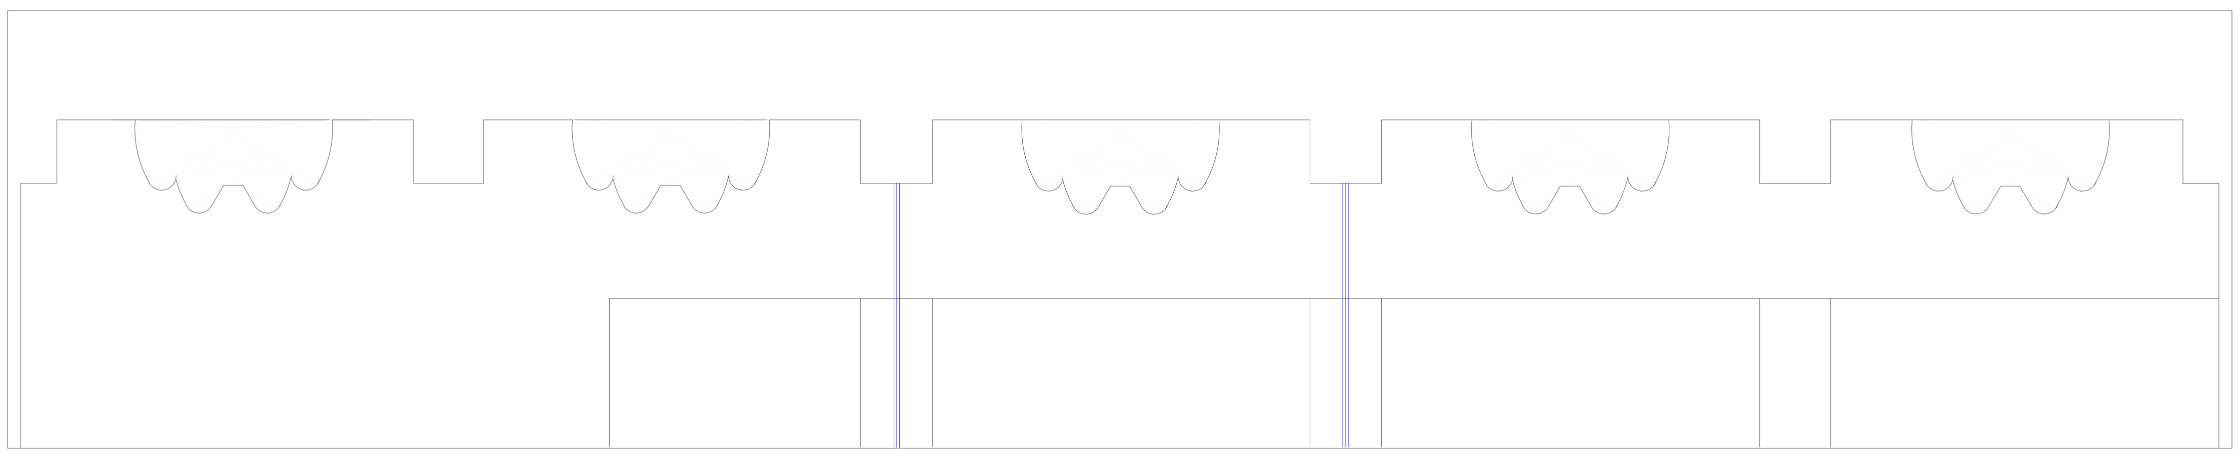

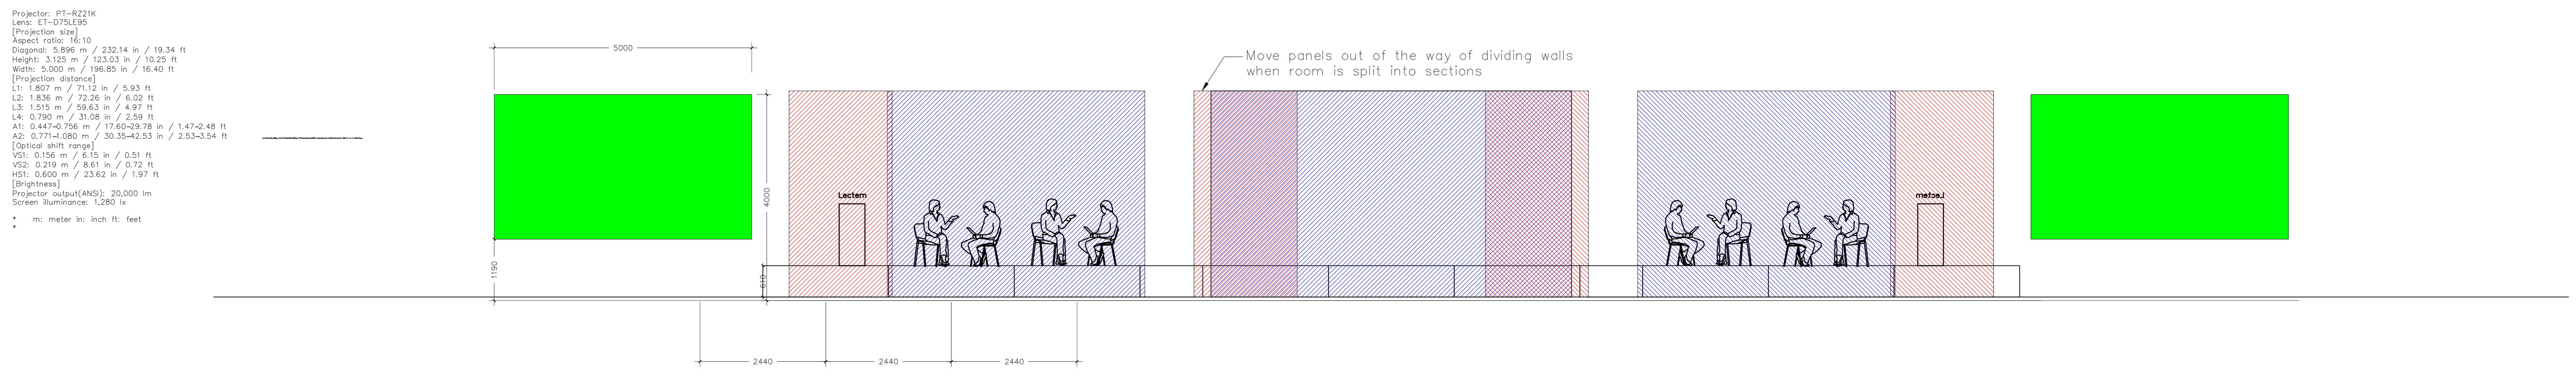

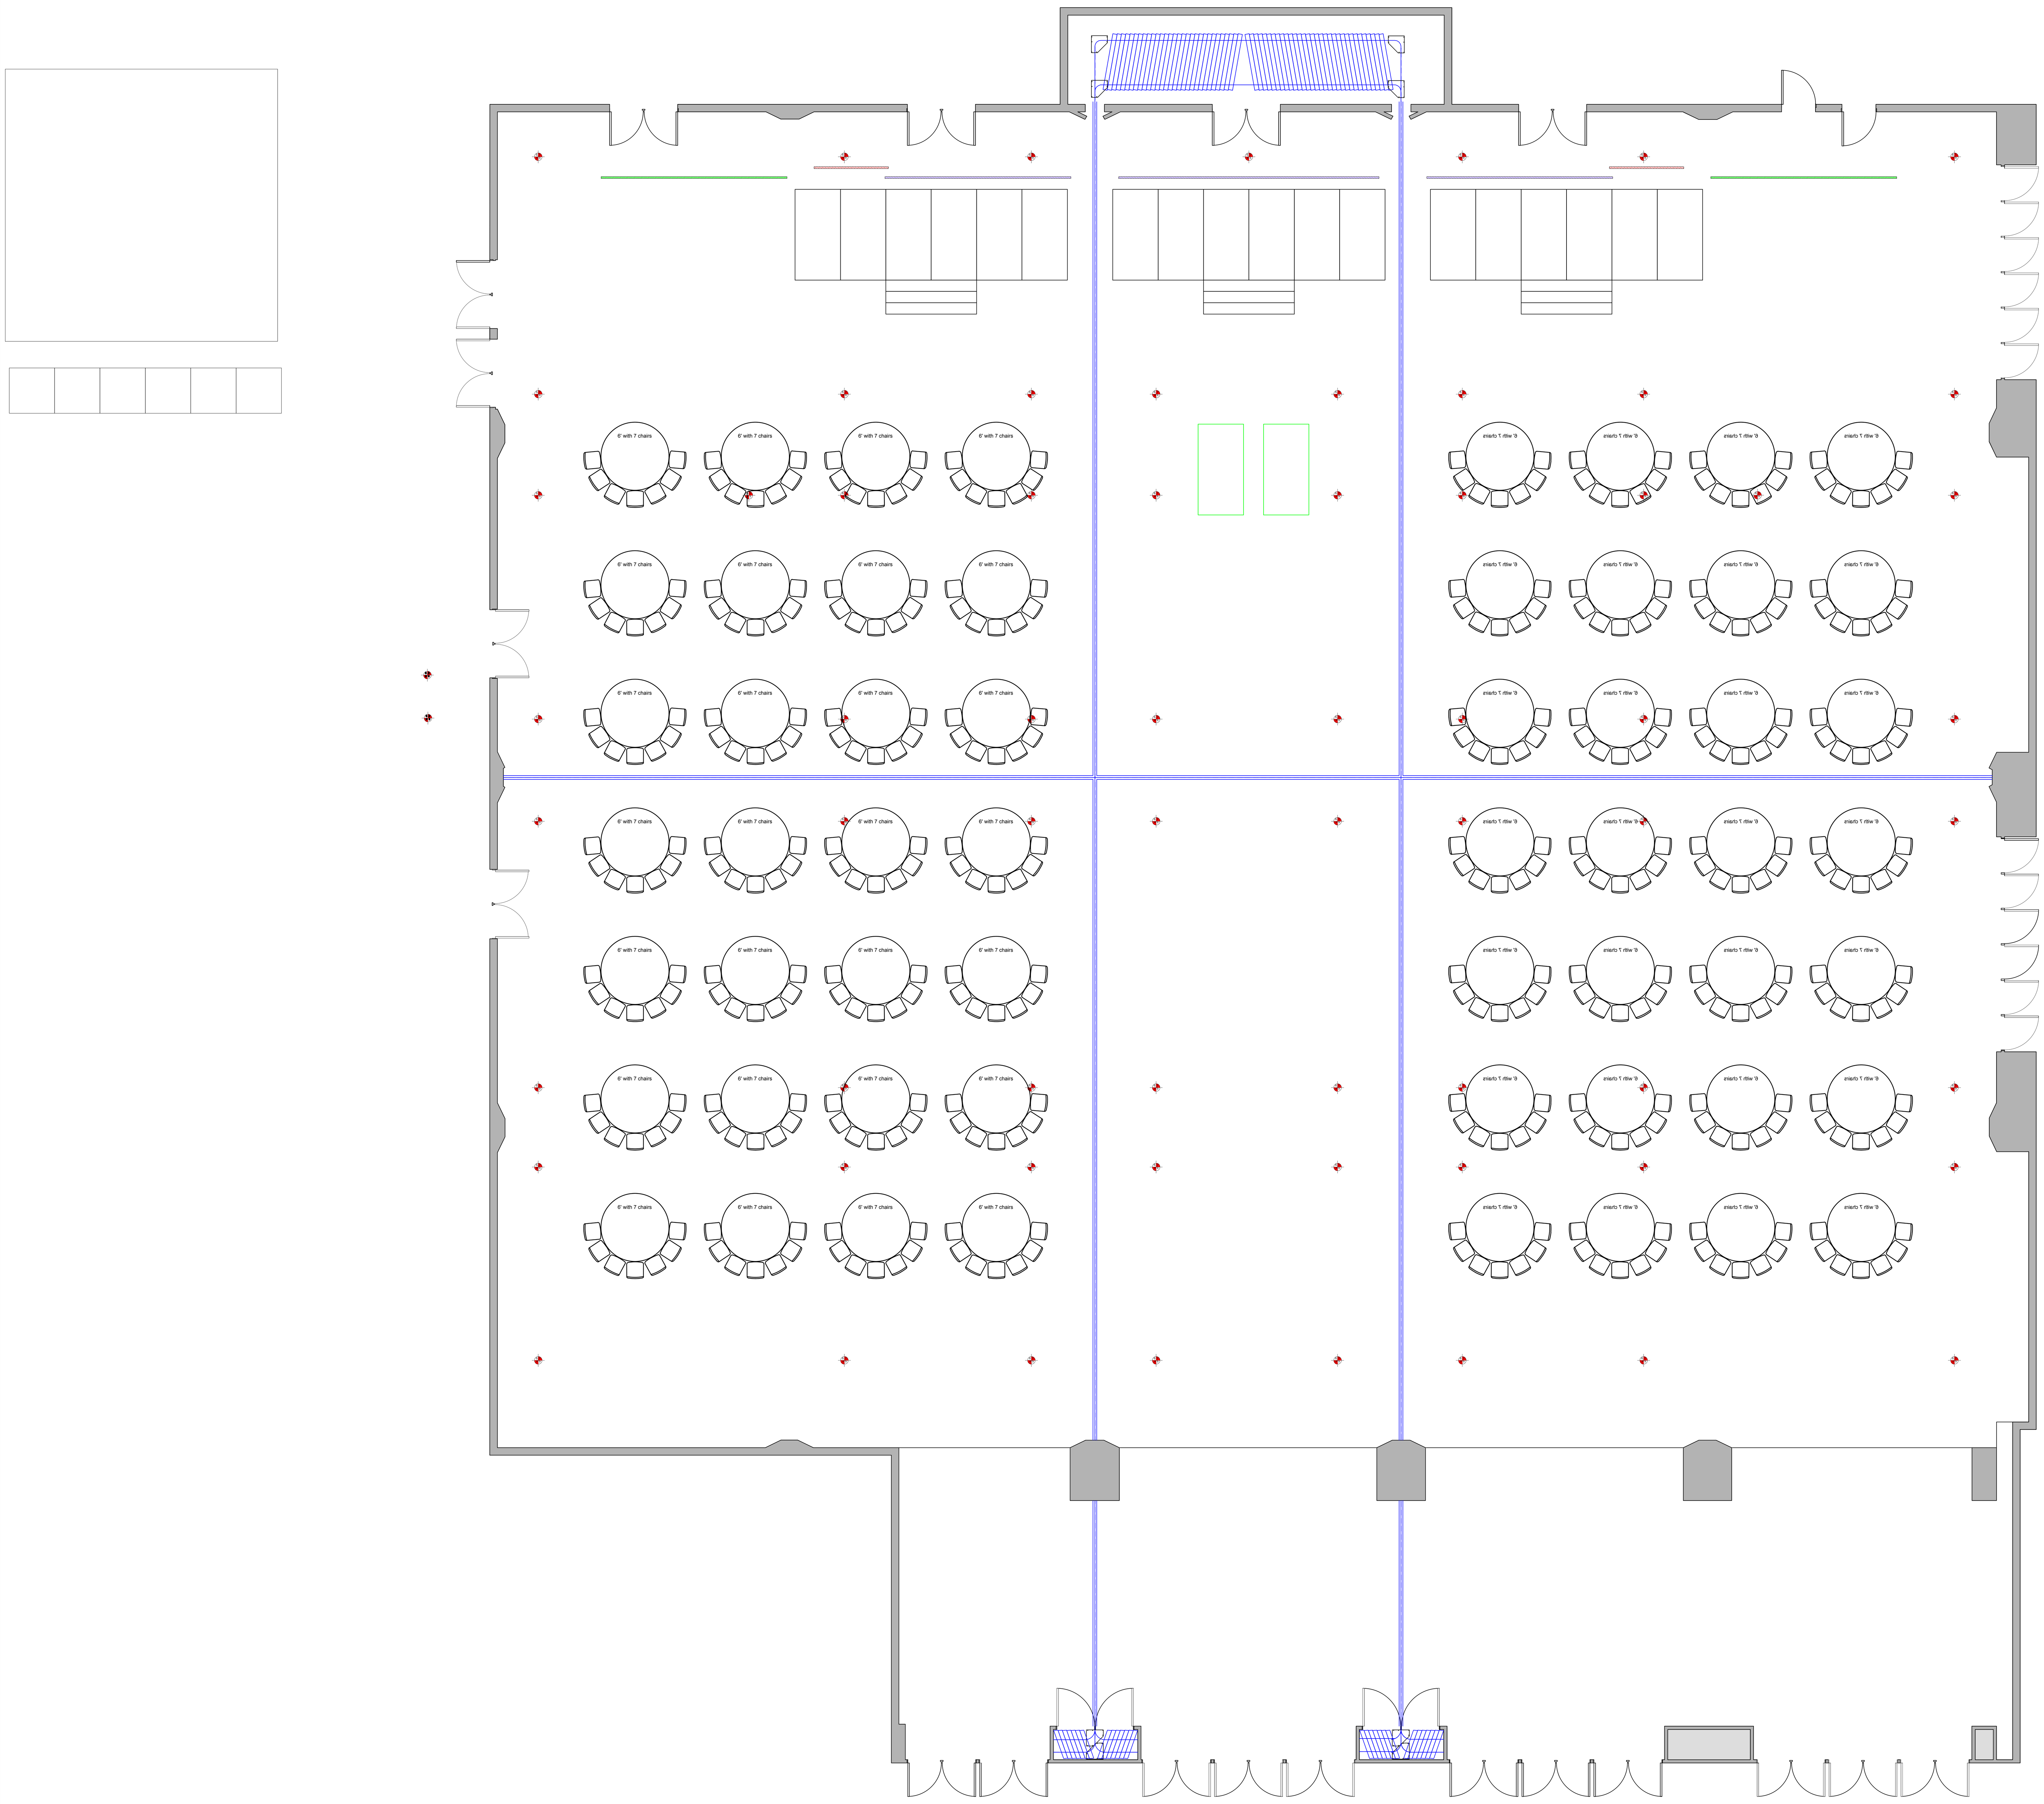

Tables of 7 – 196 max in each room

Client:
Clarivate

Project:
SKO 2023 – Atlanta

Venue:

Project Date:

Drawn By:

Date Drawn:
JA

Drawing Scale:

Drawing Title:

Revision:

BROADSWORD

This drawing and the ideas expressed in it remains the property of Broadsword Event House.